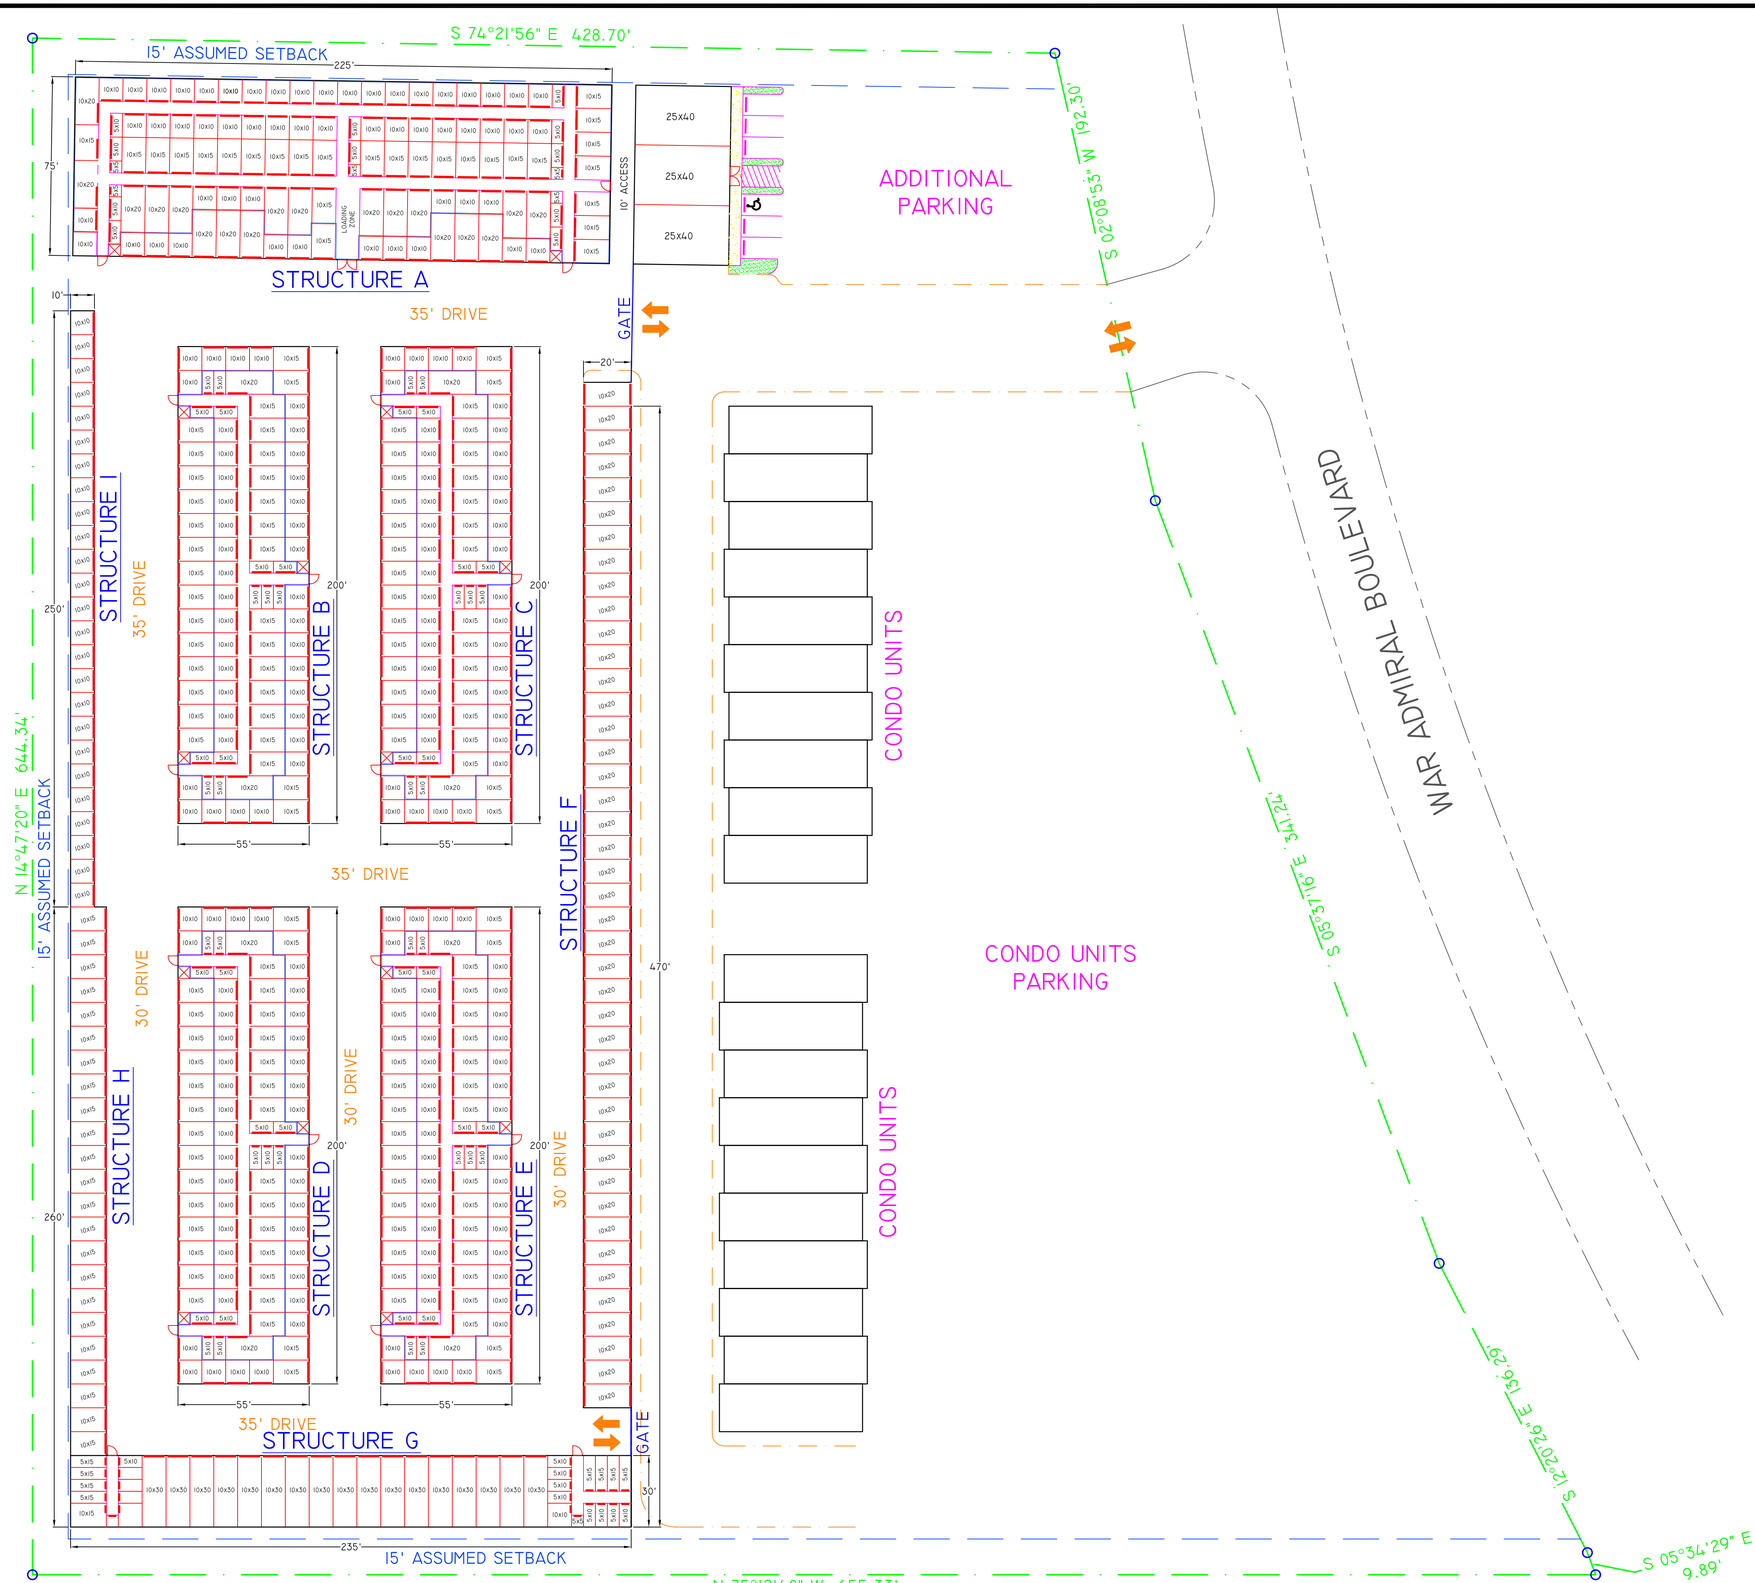

NOTE:
ALL DIMENSIONS MUST BE VERIFIED
BY CERTIFIED CIVIL ENGINEER

DRAWN BY:	DATE
EF	04-23-08

POTOMAC SELF STORAGE
RANSON, WV

EXPRESS BUILDING SYSTEMS
INCORPORATED
1041 CROWN PARK CIRCLE WINTER GARDEN, FL 34787
LIC. NO. 37-5518
PHONE: 407-877-6632
FAX: 407-877-6674

JOB #: LUE-08-G-1126

PRL-4