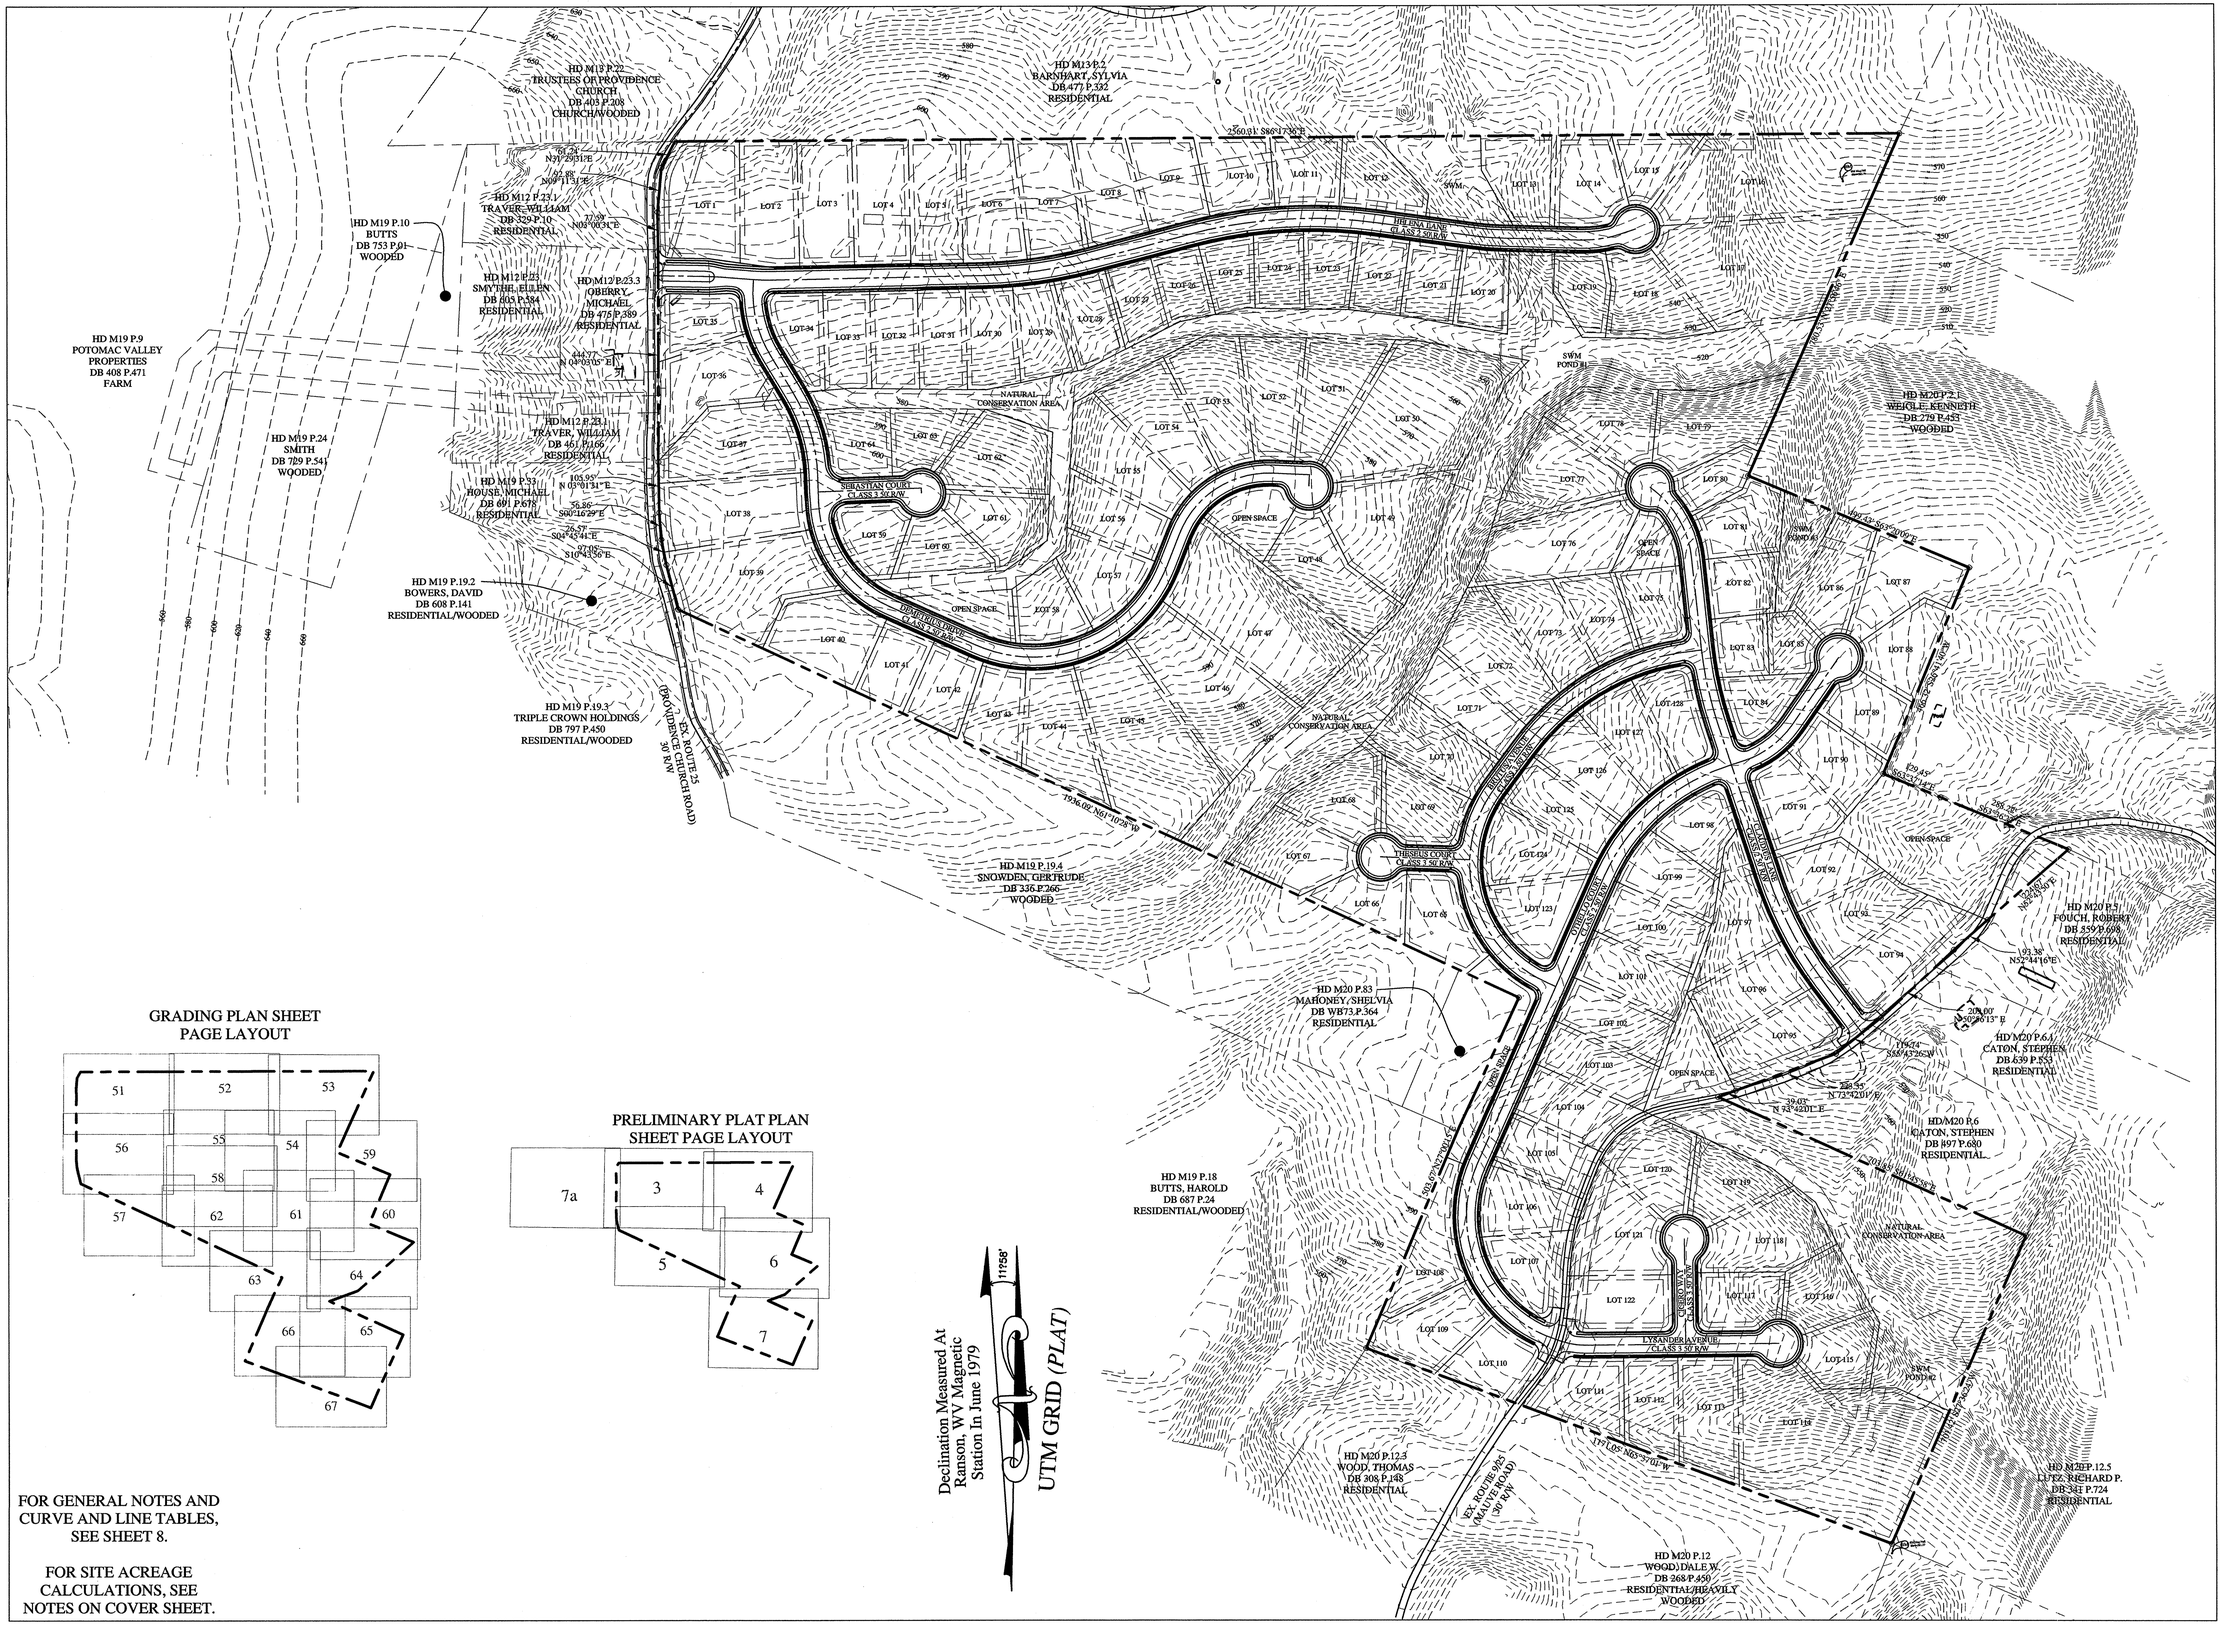

GRADING PLAN SHEET PAGE LAYOUT

PRELIMINARY PLAT PLAN SHEET PAGE LAYOUT

FOR GENERAL NOTES AND CURVE AND LINE TABLES, SEE SHEET 8.

FOR SITE ACREAGE CALCULATIONS, SEE NOTES ON COVER SHEET.

Dewberry

Dewberry & Davis, LLC
411 S. FAIRFAX BOULEVARD
RANSON, WV 25438-1611
PHONE: 304.725.4572
FAX: 304.725.6896
WWW.DEWBERRY.COM

DEVELOPED BY:
TILHANCE CREEK INVESTMENTS, LLC

Preliminary Plat showing
Lots 1-128

TILHANCE CREEK

HEDGESVILLE DISTRICT
BERKELEY COUNTY, WEST VIRGINIA

KEY PLAN

SCALE: 1"=150'

GRAPHIC SCALE

0 75 150 300

(IN FEET)
1 inch = 150 ft.

NO.	DATE	BY	DESCRIPTION
1	06-26-08	CBB	PER BCPC AND BCE

REVISIONS

DRAWN BY	CBB
APPROVED BY	CLD
CHECKED BY	LDM
DATE	APRIL 2006

OVERALL VIEW

10001624

PLAN REF. #123-05

SHEET 2 OF 71